FINAL PLAT of

NORTH STAR SUBDIVISION RESIDENTIAL PHASE 1

A TRACT OF LAND BEING A PORTION OF TRACT 1 OF C.O.S. No. 2320 LOCATED IN THE SE 1/4 SECTION 2 AND NE 1/4 SECTION 11, T2S, R4E, P.M.M., GALLATIN COUNTY, MONTANA

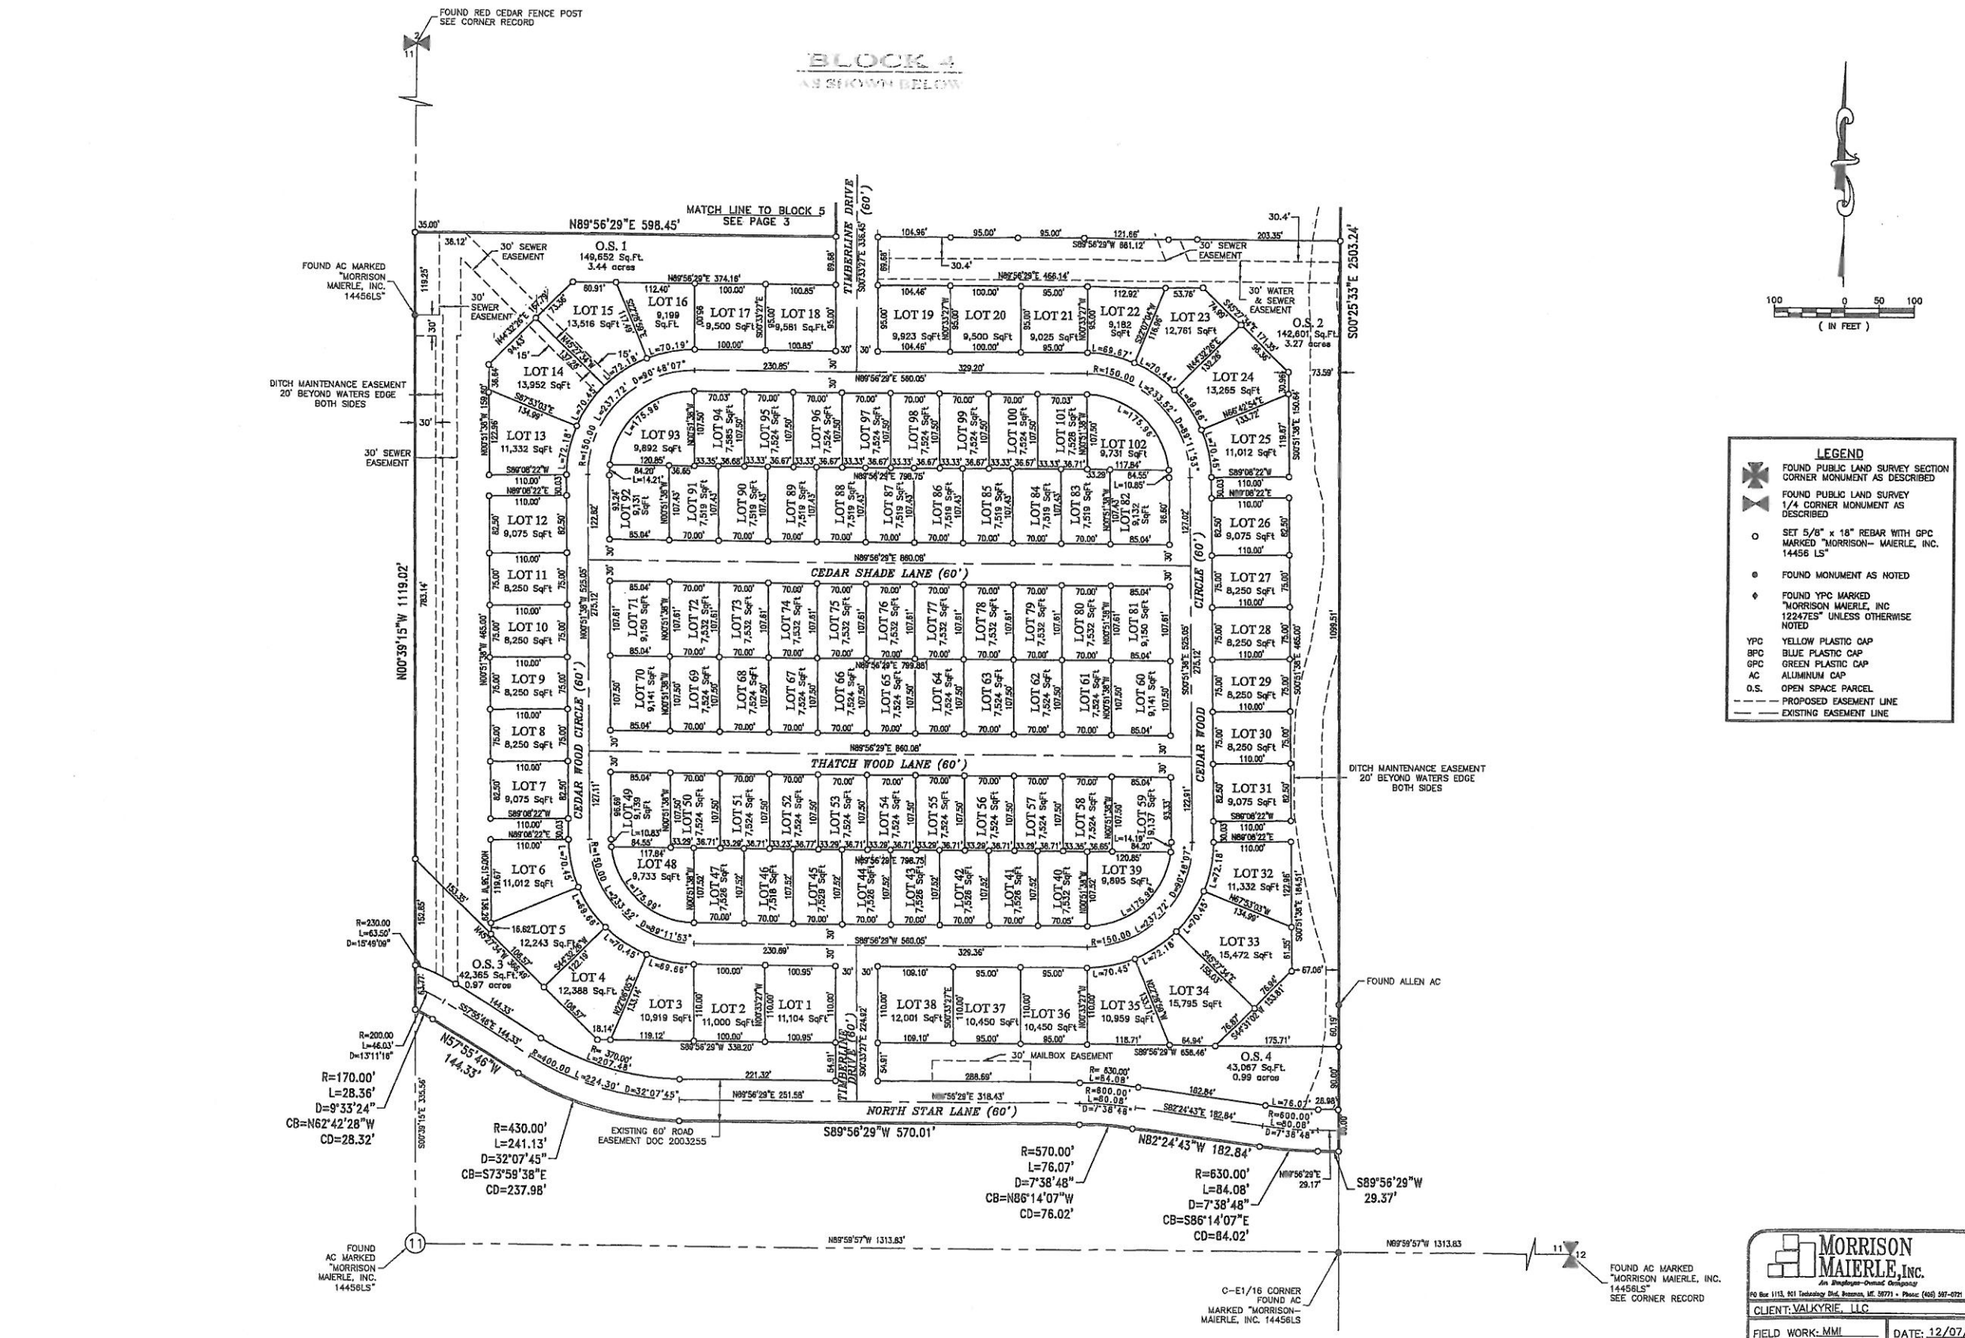

MORRISON MAIERLE, INC.
An Employee-Owned Company
ENGINEERS SCIENTISTS SURVEYORS PLANNERS SINCE 1948
PO Box 1113, 501 Technology Blvd, Bozeman, MT 59771 • Phone: (406) 587-0721 Fax: (406) 587-1176

1/4 SEC.	SECTION	TOWNSHIP	RANGE
NE	14	2S	4E
SE	2	2S	4E

PRINCIPAL MERIDIAN, MONTANA
GALLATIN COUNTY, MONTANA

CLIENT: VALKYRIE, LLC

FIELD WORK: MMI
DRAWN BY: JPF
CHECKED BY: SJM/TMH

DATE: 12/07/05
SCALE: 1"=100'
PROJ #: 3709.012

PLOTTED DATE: Dec/12/2005 – 09:35:45 am
DRAWING NAME: H:\2336\018\ACAD\FPlat-Ph 1R\Ph1 Res FPlat Plat.dwg
SHEET 2 OF 3
PLOTTED BY: sbielenberg